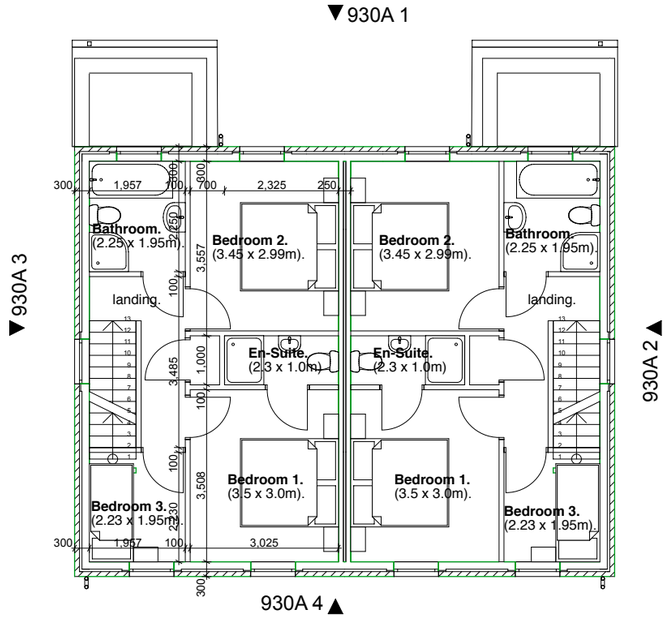

House Type 930A - First Floor.

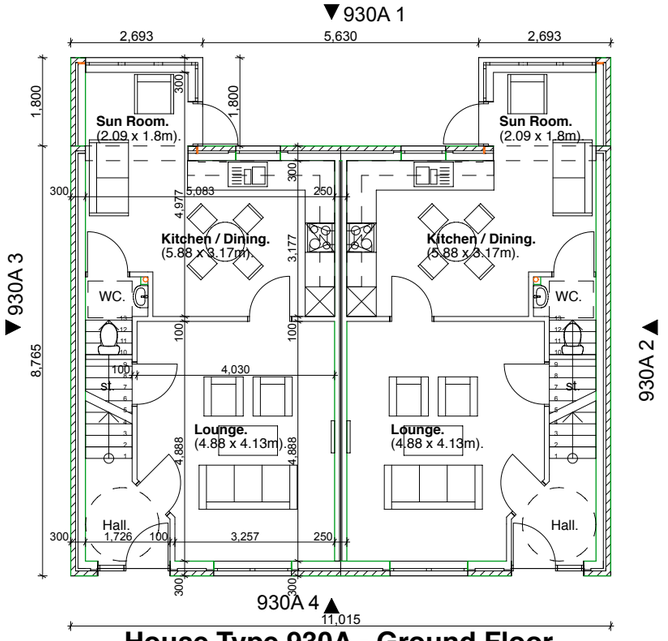

House Type 930A - Ground Floor.

Gable Elevation 1

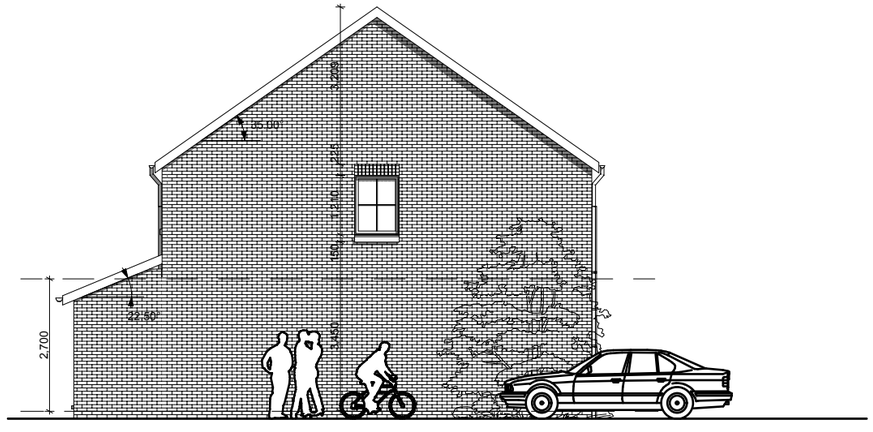

Gable Elevation 2

Rear Elevation

Front Elevation

Specification :
External walls to be red multi clay facing brick with natural mortar pointing.
Brick soldier courses, details BOE copings and plinth in red smooth facing brick.
Render to be self-coloured cream / white
Cills in precast concrete
Rainwater goods to be grey PVCu square section
Window frames to be cream/white PVCu
Roof tiles to be flat grey concrete
Fascias bargeboards etc to be charcoal PVC finish

ref :	date :	revision :

MacRae Hanlon Spence Chartered Architects

14-16 Shore Road, Holywood, Co. Down, BT18 9HX.
tel : 028 9042 5204 e-mail :info@mhs-ni.co.uk

project :

Proposed Housing Development - Minorca Phase 2, Minorca Drive, Carrickfergus, BT38 8WP.

client :

House Type - 930A.

drawing :

G. McGreevy Construction Ltd.

scale :	1:125.	date :	Apr.13-16.

drg. no. :

BMC189/HT03.

revision :													

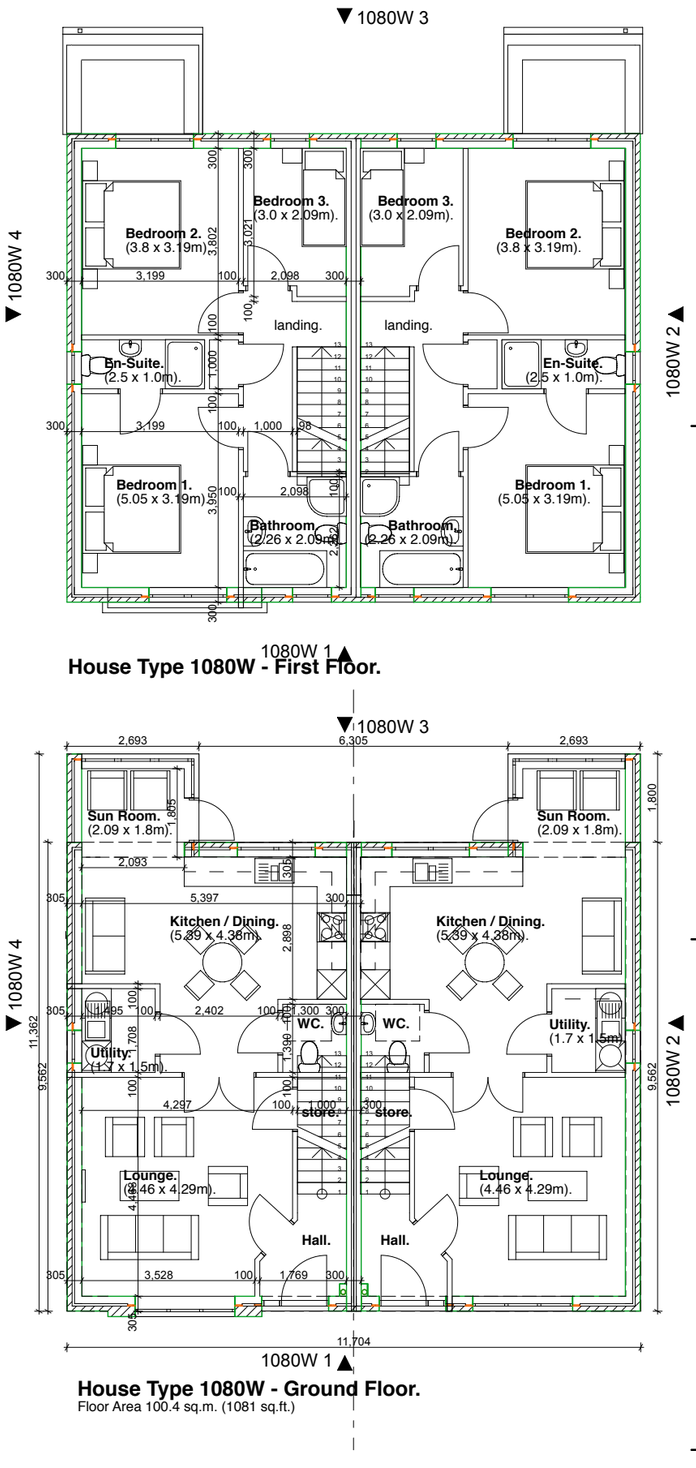

House Type 1080W - First Floor.

House Type 1080W - Ground Floor.
Floor Area 100.4 sq.m. (1081 sq.ft.)

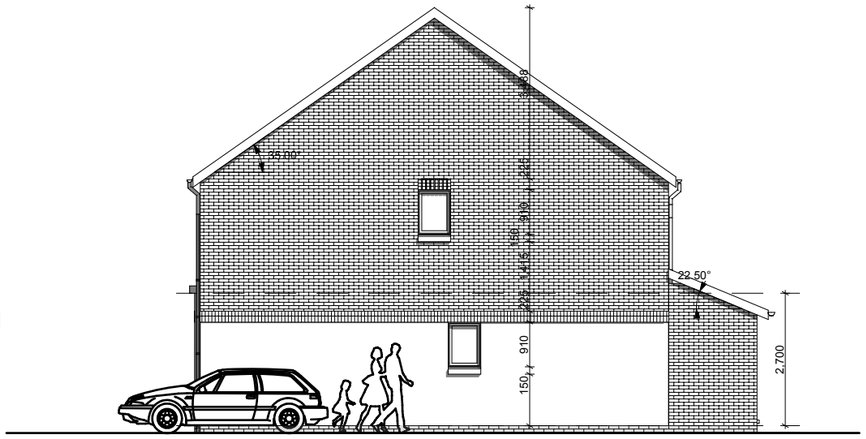

Gable Elevation 1

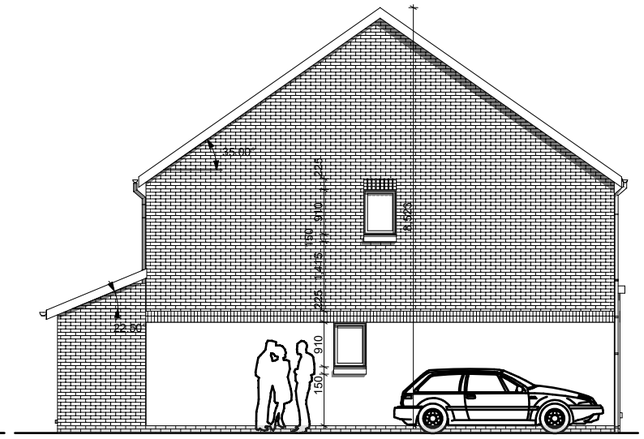

Gable Elevation 2

Rear Elevation 1

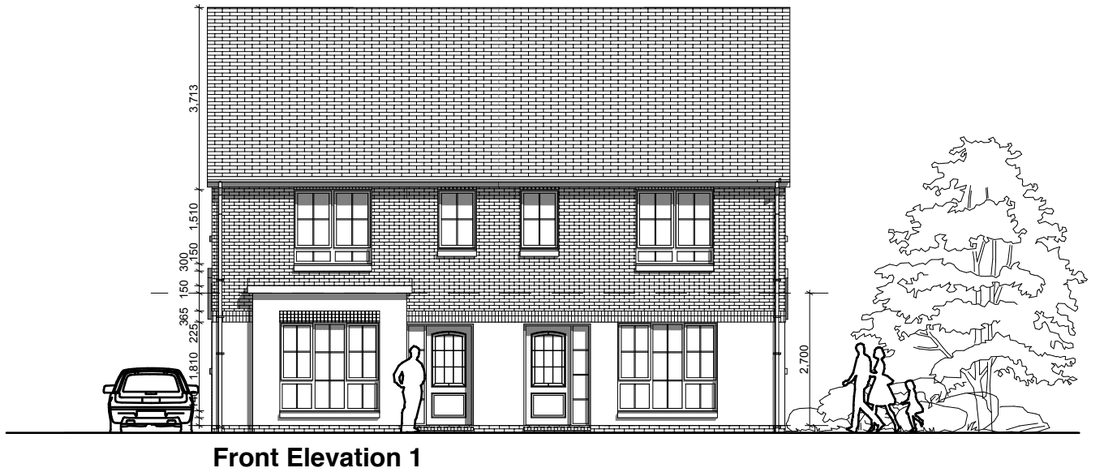

Front Elevation 1

Specification :
External walls to be red multi clay facing brick with natural mortar pointing.
Brick soldier courses, details BOE copings and plinth in red smooth facing brick.
Render to be self-coloured cream / white
Cills in precast concrete
Rainwater goods to be grey PVCu square section
Window frames to be cream/white PVCu
Roof tiles to be flat grey concrete
Fascias bargeboards etc to be charcoal PVC finish

ref :	date :	revision :

MacRae Hanlon Spence Chartered Architects

14-16 Shore Road, Holywood, Co. Down, BT18 9HX.
tel : 028 9042 5204 e-mail :info@mhs-ni.co.uk

project :
Proposed Housing Development - Minorca Phase 2, Minorca Drive, Carrickfergus, BT38 8WP.

client :
House Type - 1080W.

drawing :
G. McGreevy Construction Ltd.

scale : 1:125 date : Apr.13-16.

drg. no. :
BMC189/HT06.

revision :													